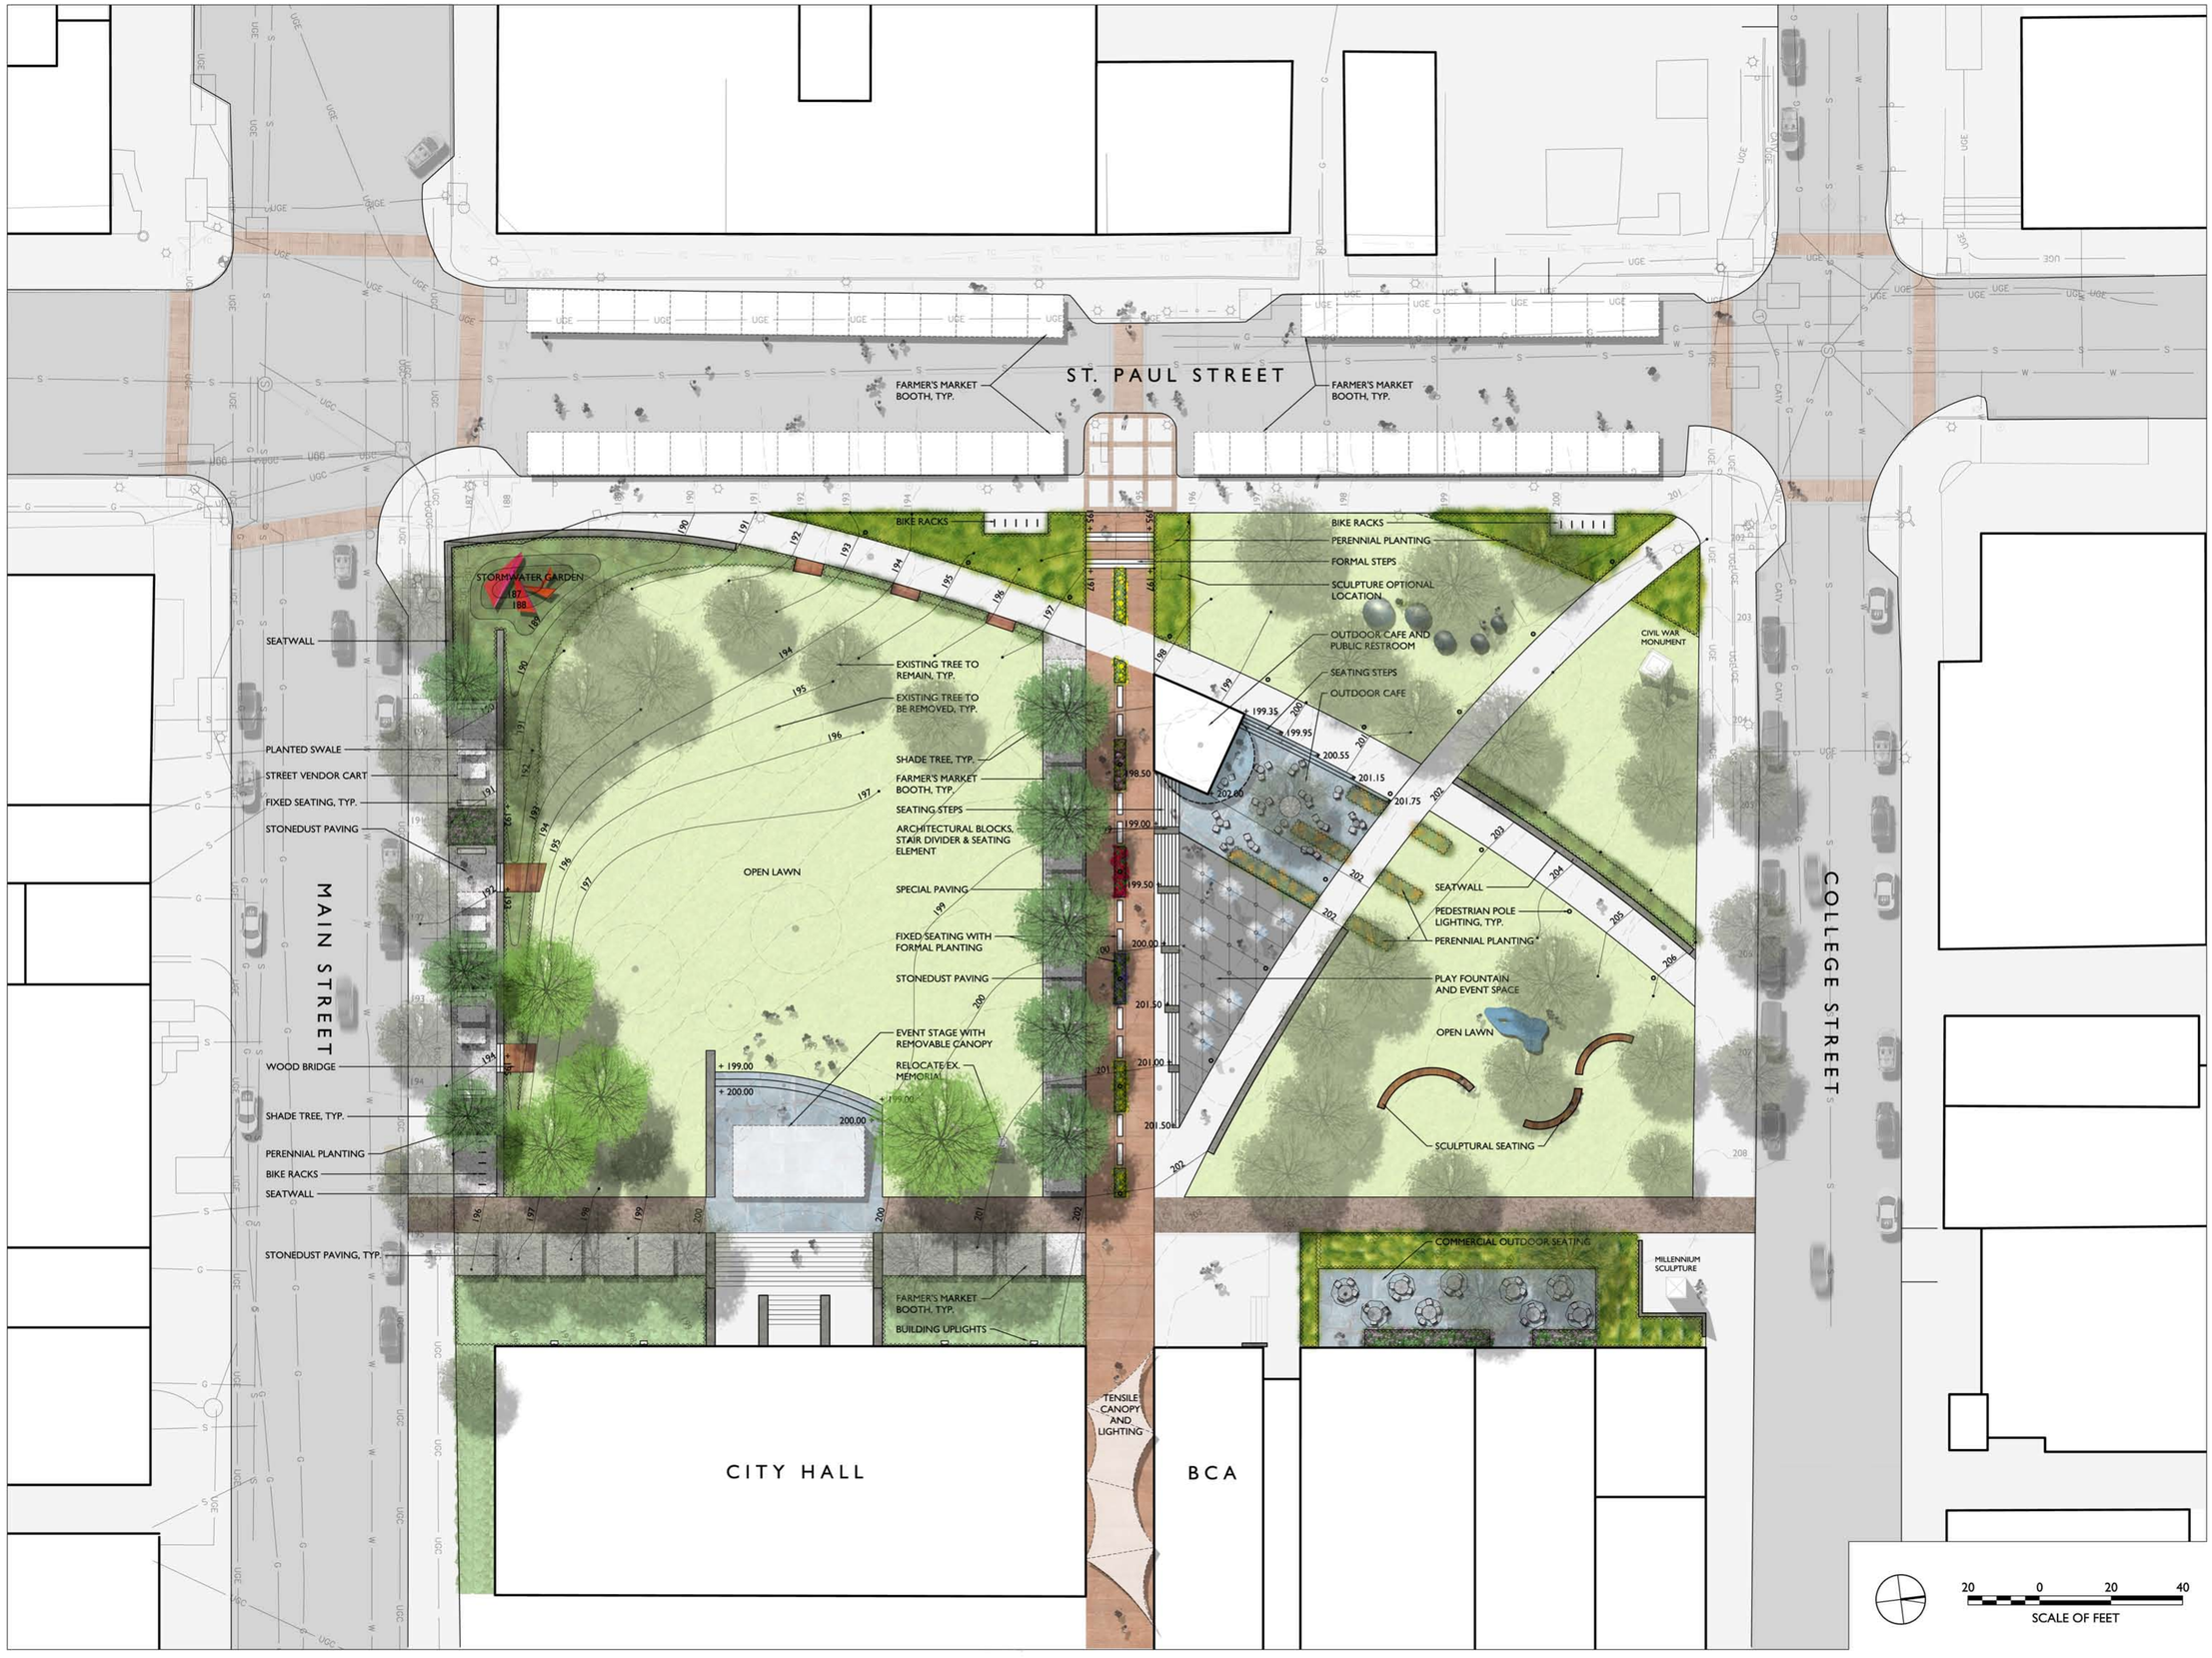

HKW|P
LANDSCAPE ARCHITECTS
H. KEITH WAGNER | PARTNERSHIP
7 Marble Avenue, Burlington VT 05401 T 802.864.0010

BURLINGTON CITY HALL PARK

LANDSCAPE PLAN

REVISIONS

© HKW-P ALL RIGHTS RESERVED 2012

DRAWING NO.

JOB NO. 154

SCALE 1" = 20'-0"

DATE 05.15.12

L1.0